
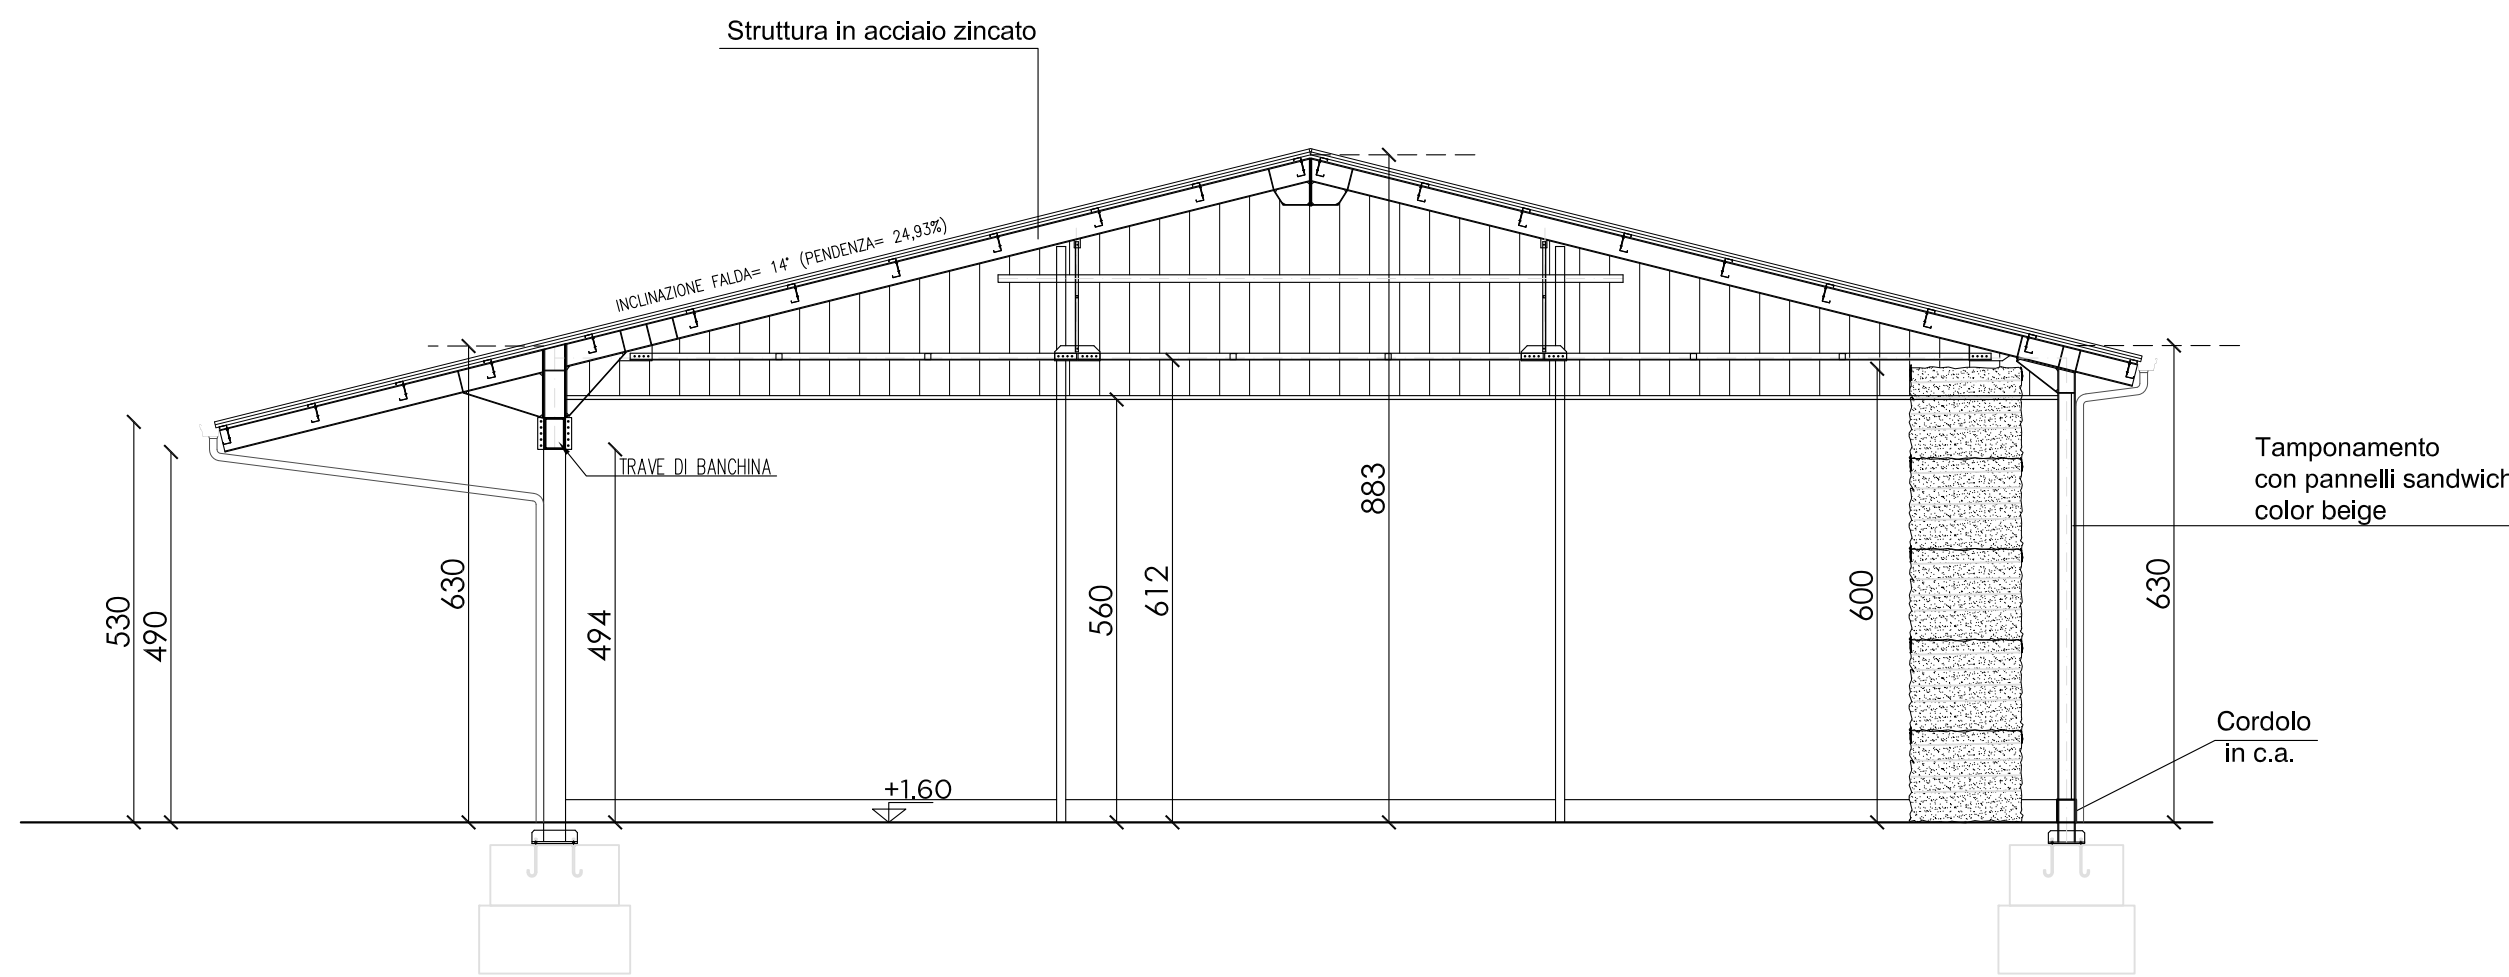
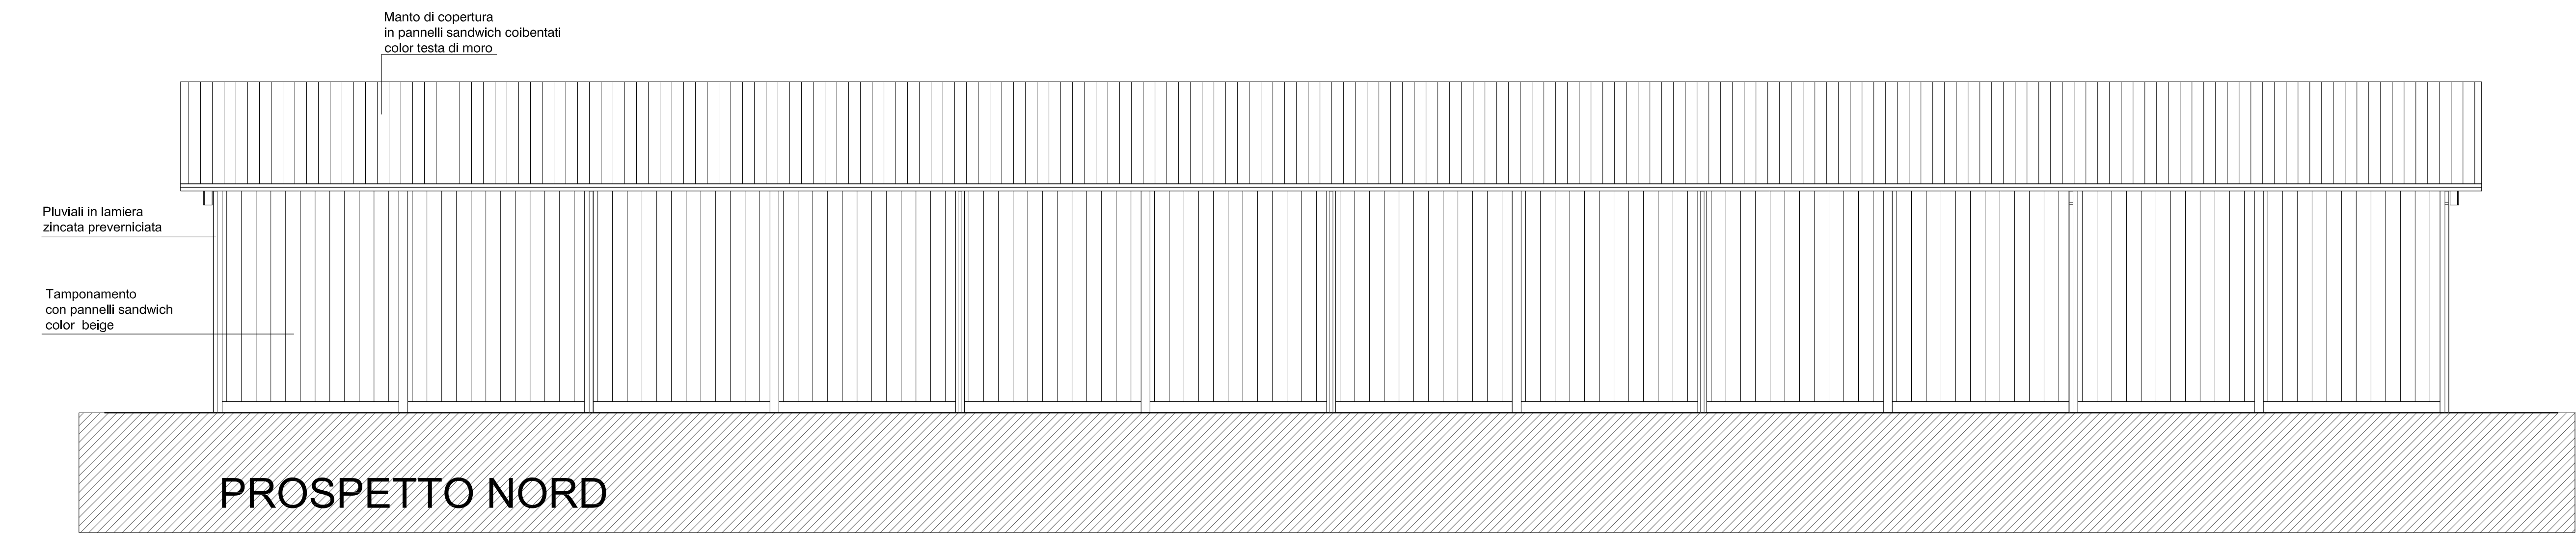





PROGETTO	PROPRIETA'	
----------	------------	--

DIRETTORE LAVORI	PROGETTISTA
------------------	-------------

Architectural floor plan of the ground floor (PIANTA PIANO TERRA) of the 'Fienile' building. The plan shows a large rectangular hall with a central area labeled 'FIENILE' (1178.85 mq, level +1.60) and a lower area labeled 'TETTOIA' (282.60 mq, level +1.60). The building has a total width of 6030 and a total depth of 2550. The plan includes structural details like 'TRAVE DI BANCHINA' (beam of the bench) and 'Cordolo in c.a.' (concrete curb). A north arrow is located at the bottom center.

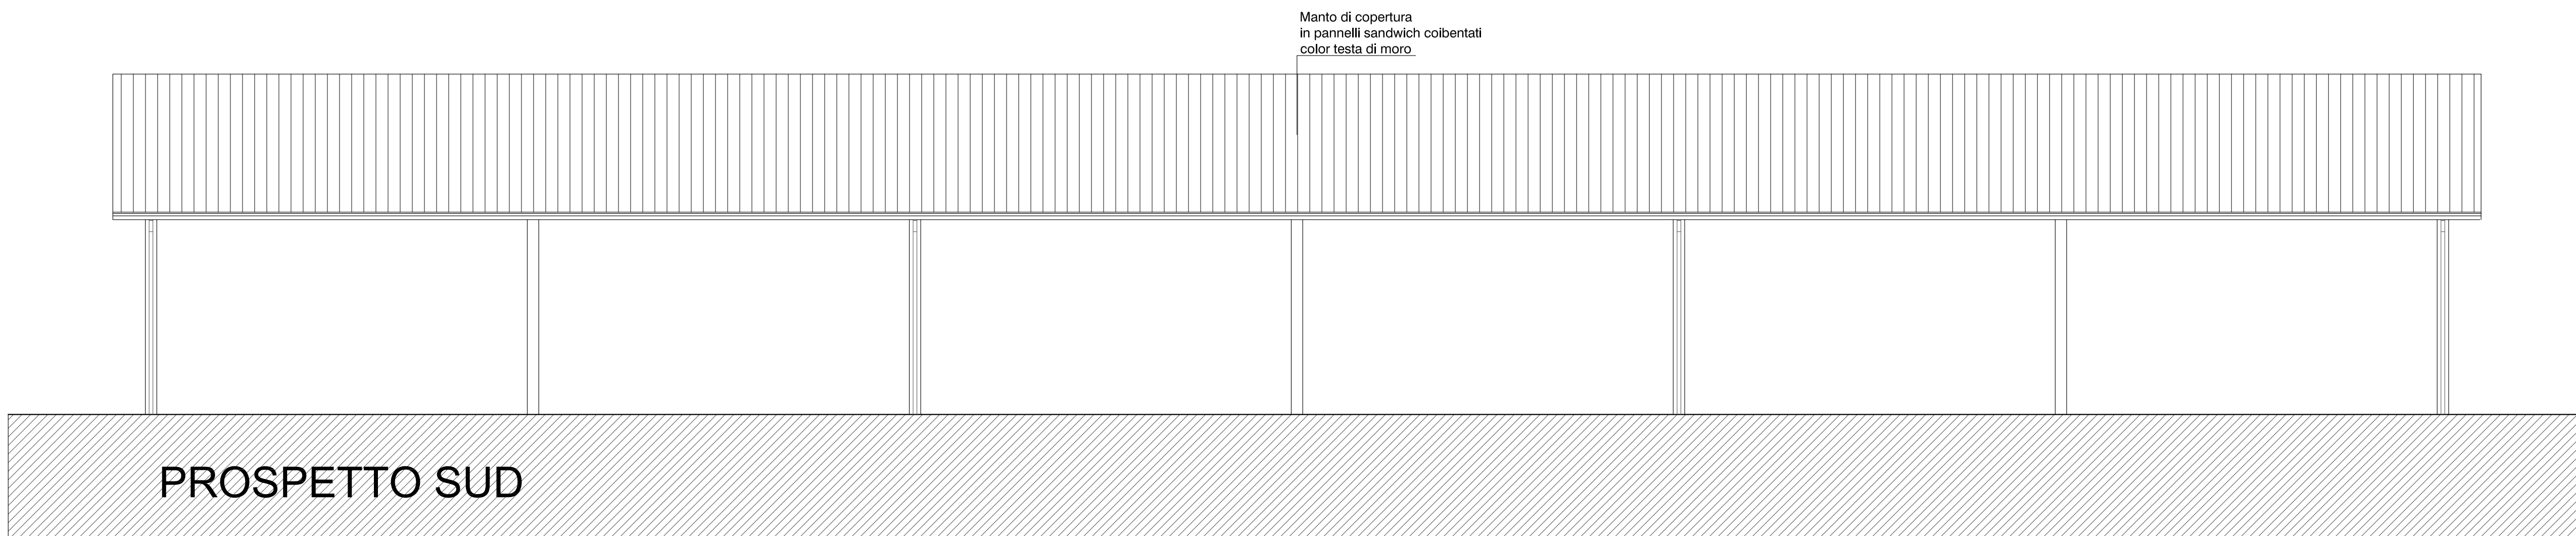

SEZIONE A-A'

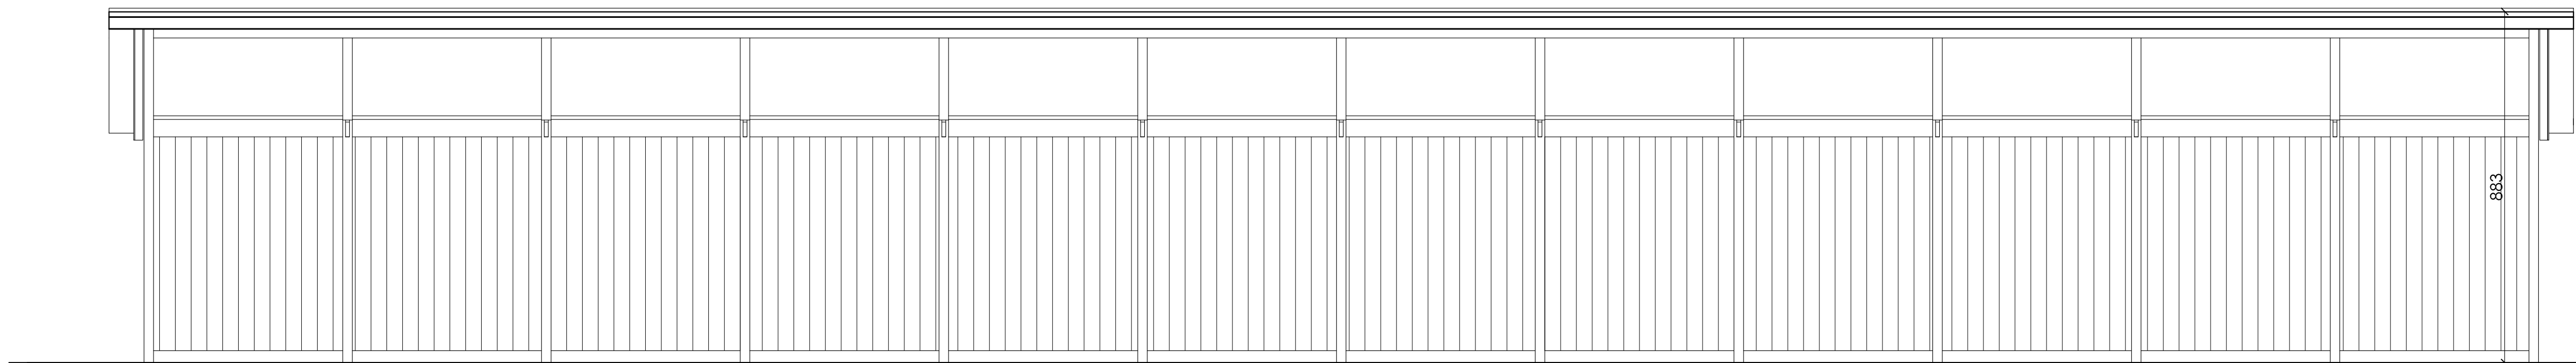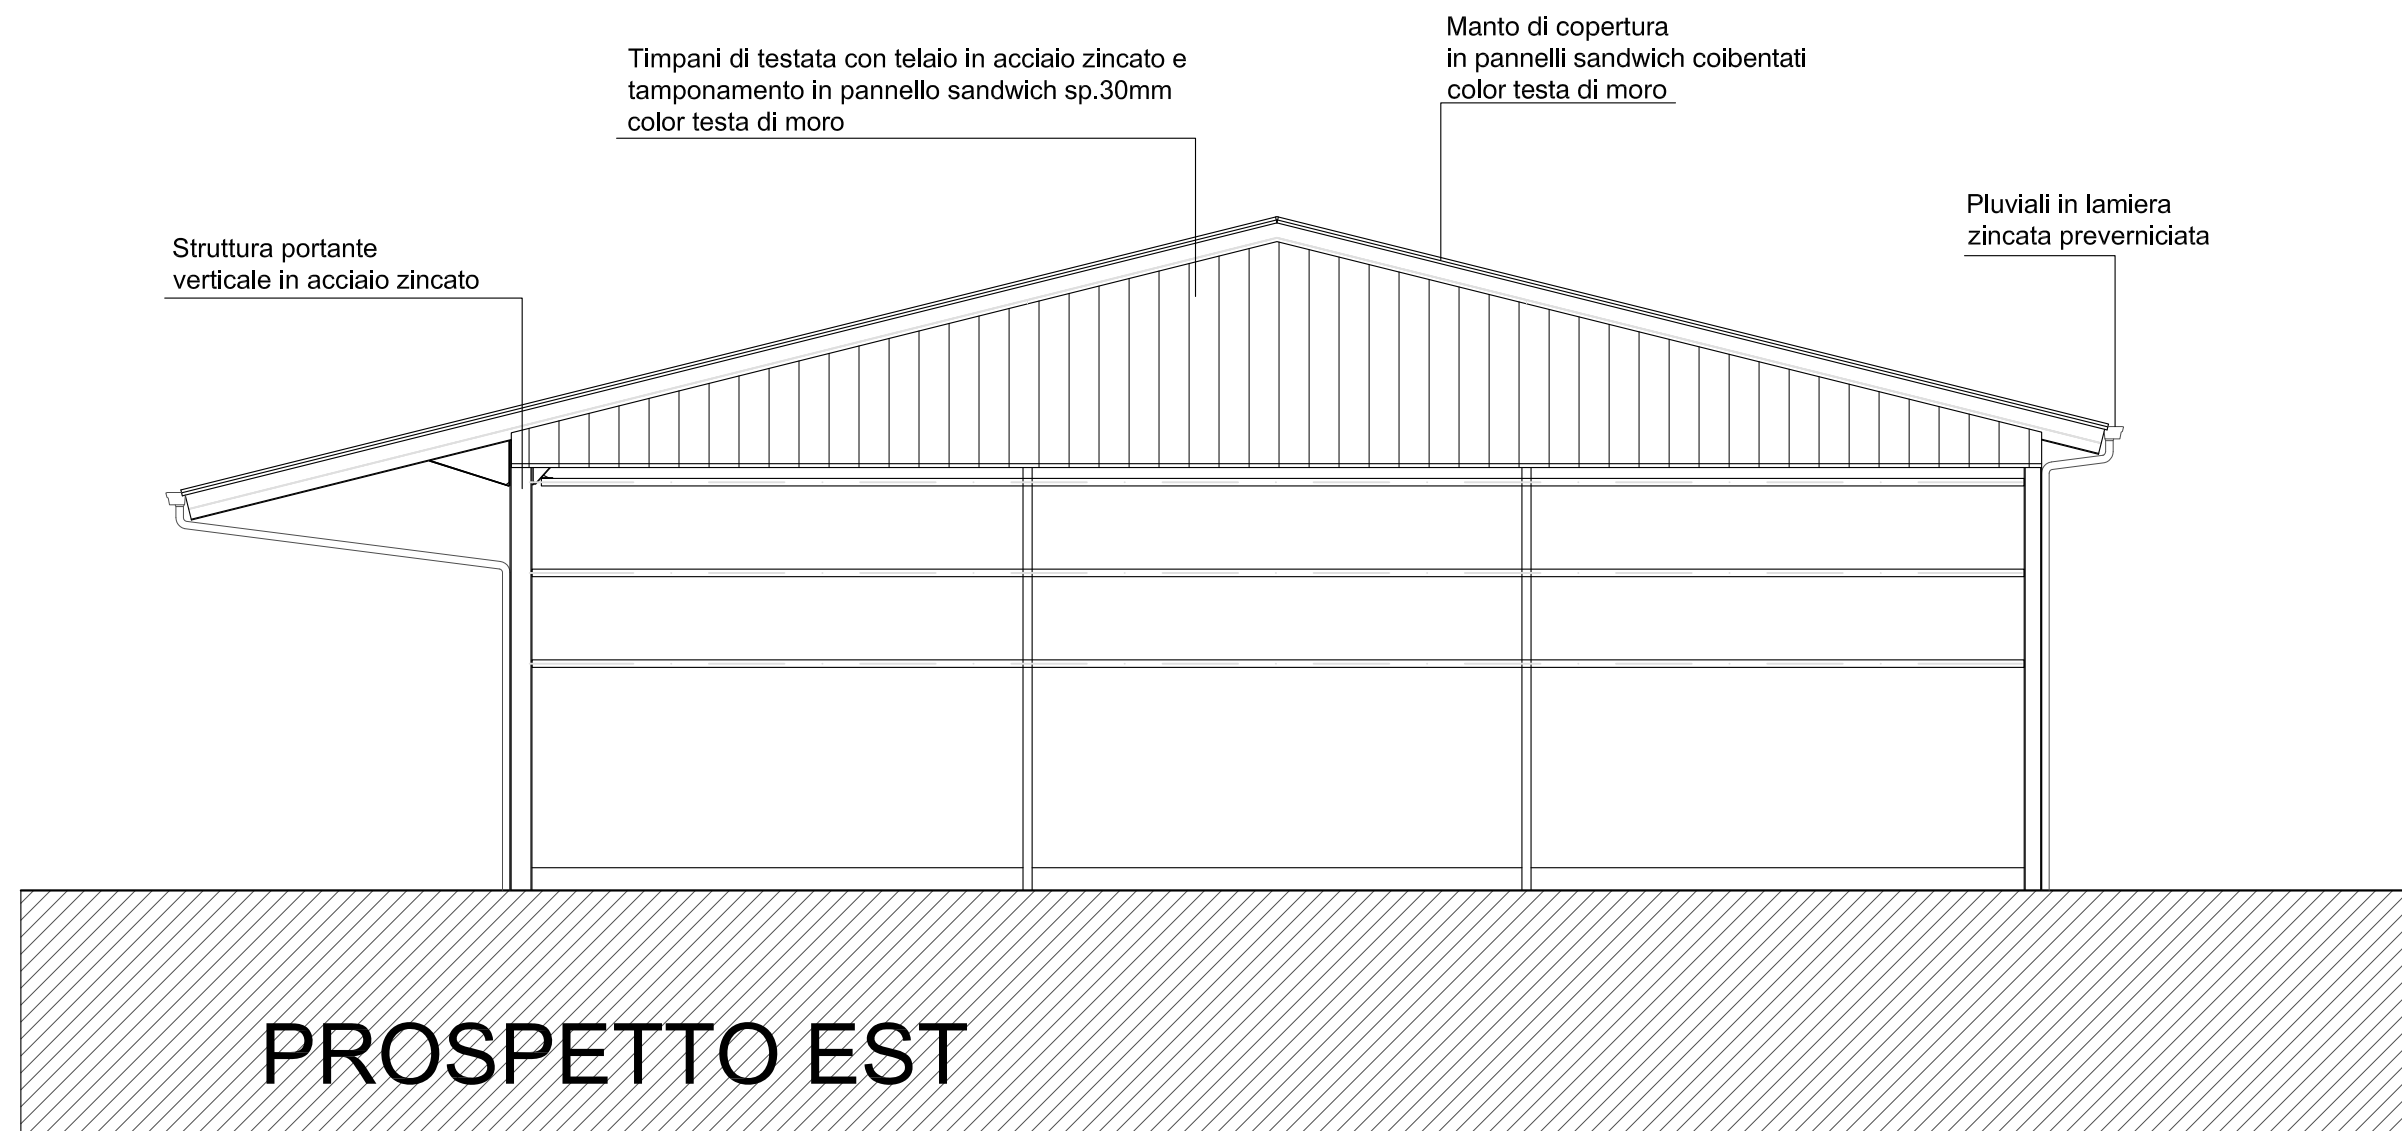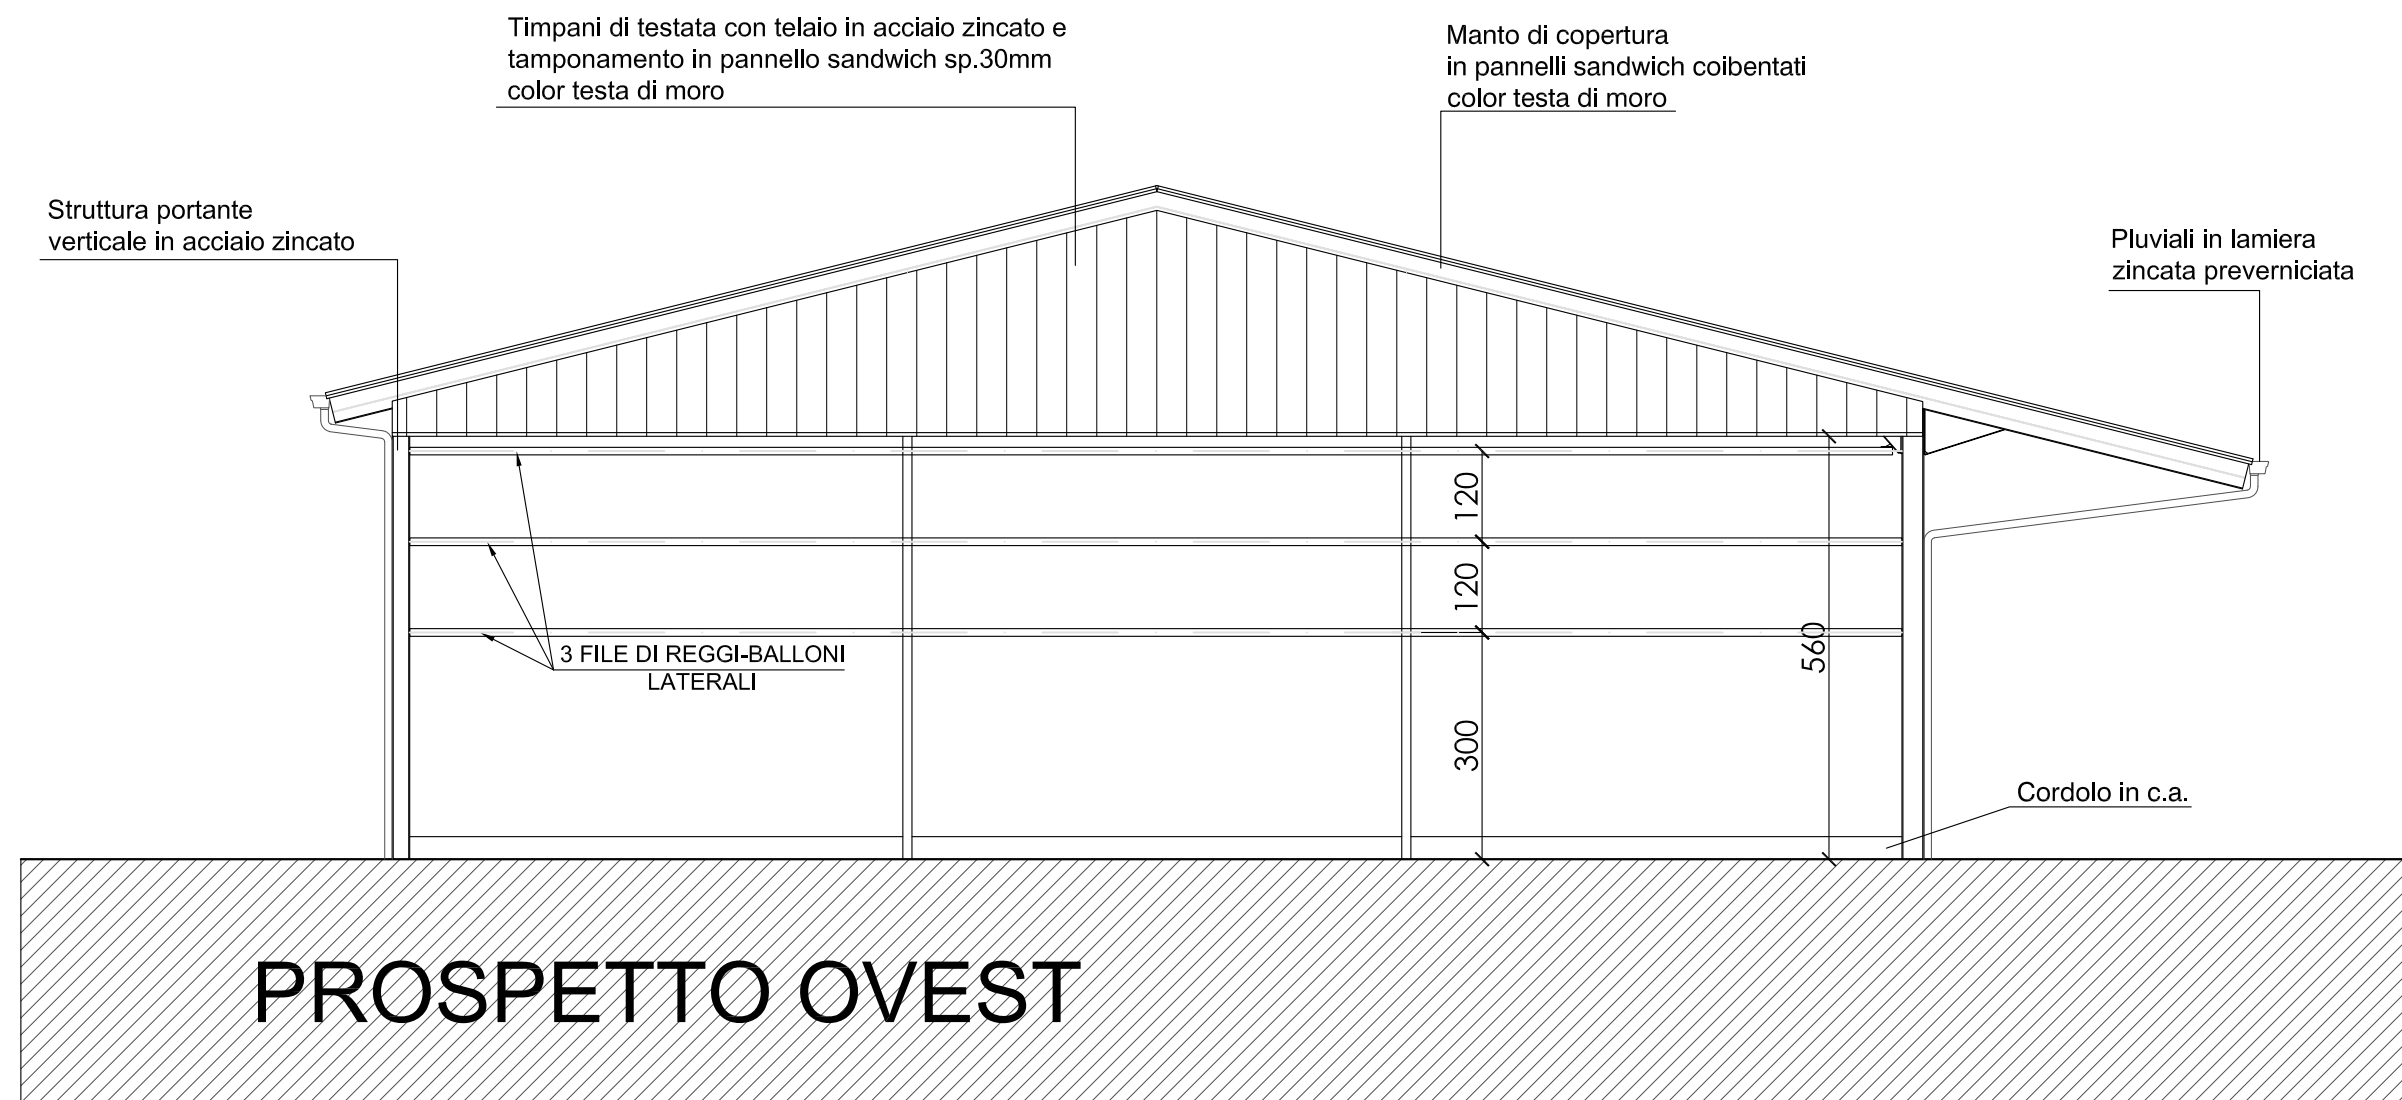

SEZIONE B-B'